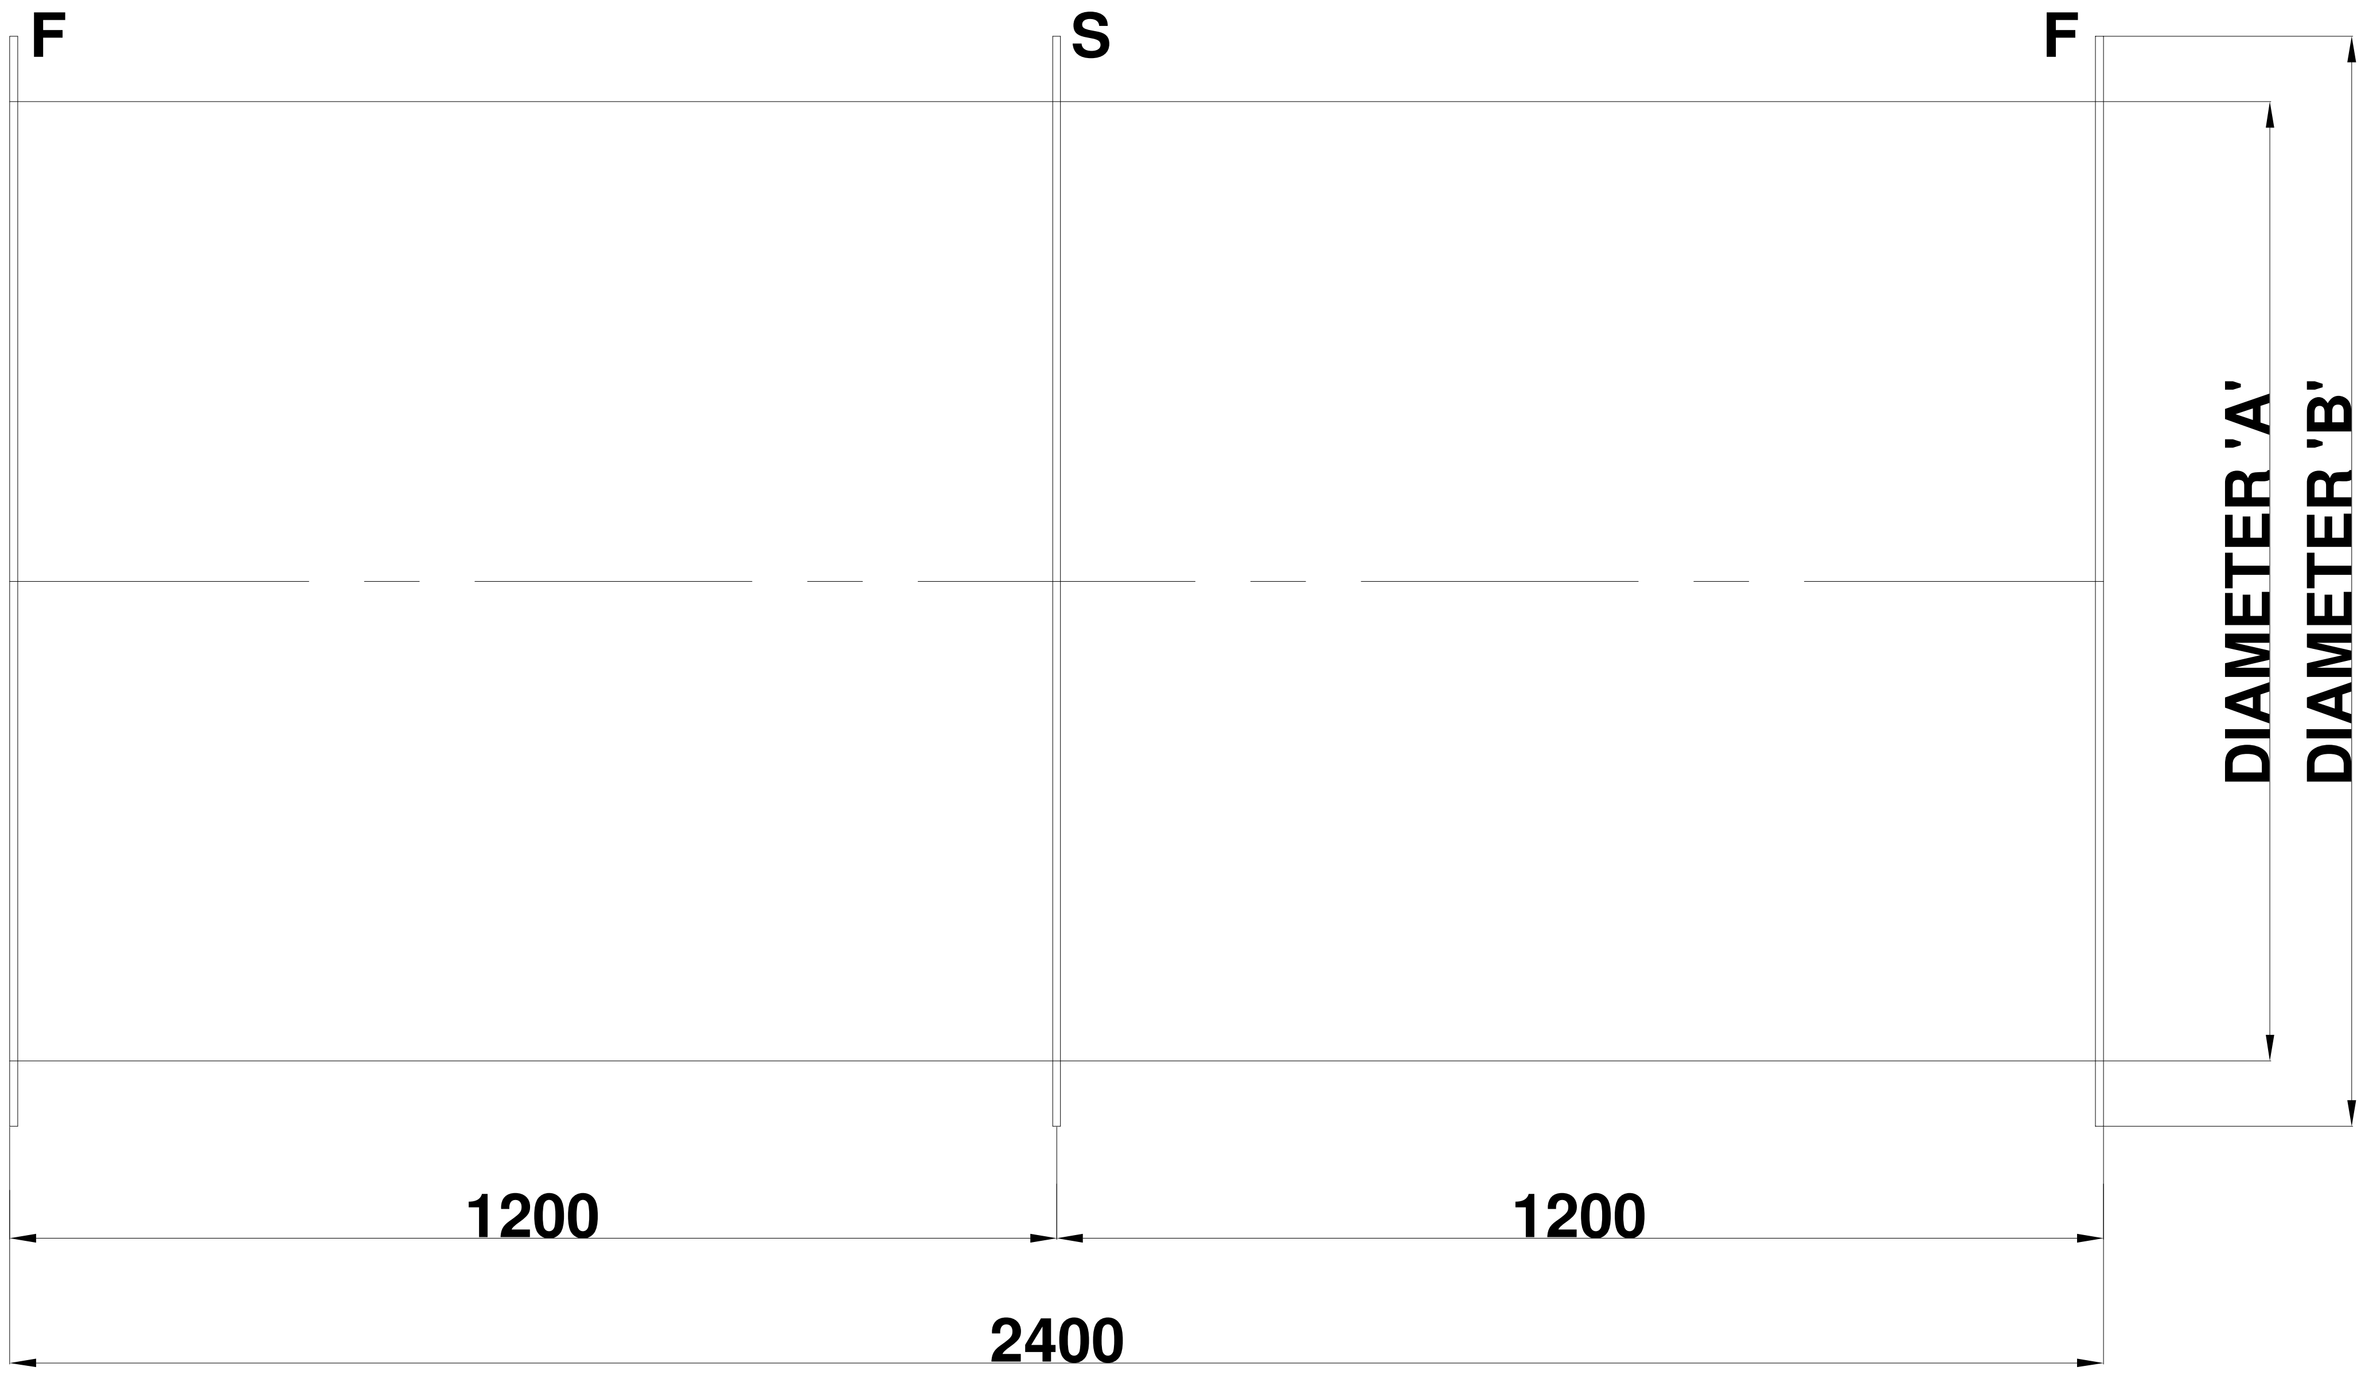

DIAMETER 'A'	DIAMETER 'B'
1100	1250
1200	1350

NOTES:

MATERIAL - 6thk uPVC
F: 9thk FLANGE
S:75 WIDE x 9thk STIFFENER

NOTES

Rev	Date	Drawn	Description	Ch'k'd	App'd

PLASTICA technologies
UNIT 2, SHAW PARK BUSINESS VILLAGE, SHAW ROAD,
WOLVERHAMPTON. WV10 9LE.
Tel: 01564 432112 www.plasticagroup.co.uk

THIS DRAWING AND THE INFORMATION CONTAINED IS THE PROPERTY OF PLASTICA TECHNOLOGIES LTD AND IS NOT TO BE COPIED OR PUBLISHED WITHOUT WRITTEN CONSENT

CLIENT
CONTRACT No.
CONTRACT TITLE

TITLE
1100Ø & 1200Ø STRAIGHT LENGTHS

DRAWN PTS	DATE 04.08.2025	REV	
CHECKED	DATE		
APPROVED	DATE		
SCALE NTS	DRAWING No. MS-2025-014		